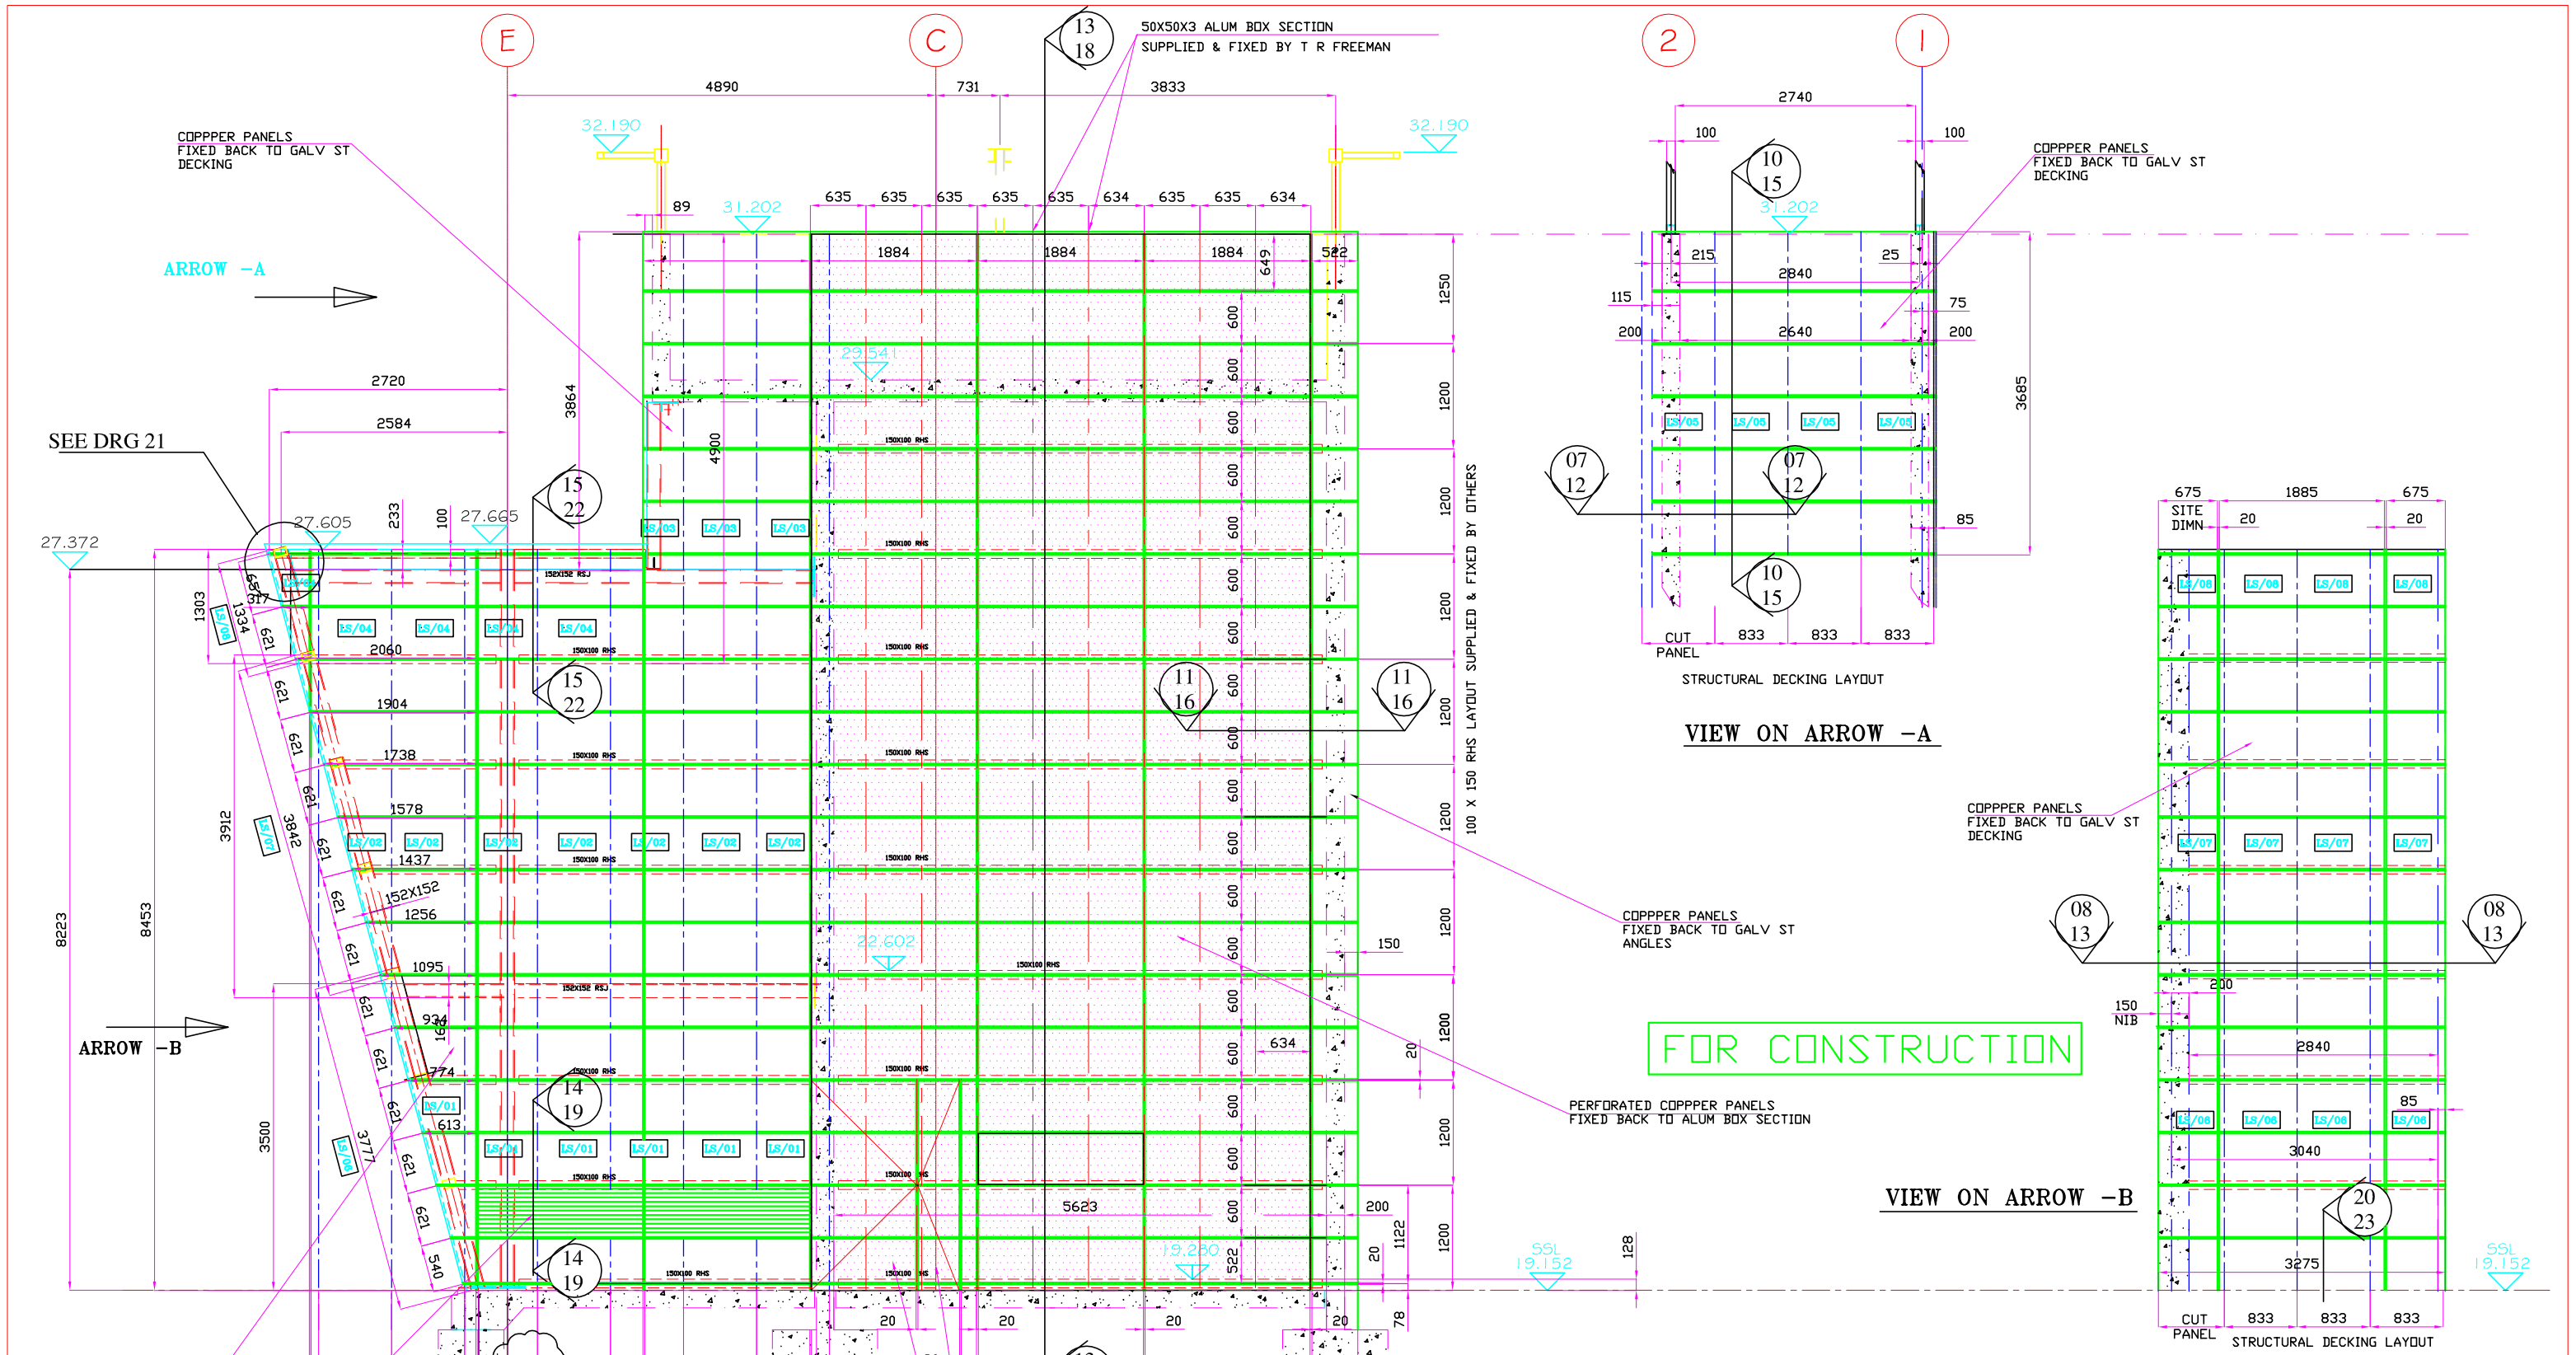

FOR CONSTRUCTION

RAIN SCREEN CLADDING ON G/L 10 AS DETAILED BUT OPP HAND

TITLE

RAIN SCREEN CLADDING ELEVATION TO TOWER ON G/L 1

CAMBRIDGE WATER CO

REV	DESCRIPTION	DATE
A	CONSTRUCTION ISSUE	23.03.05
P1	ADDITIONAL DETAILS ADDED	14.09.04

INITIAL PLOT DATE JULY 2004 | SCALE NTS

	SIGN OFF	DATE
PREPARED S.COLES		
DESIGNER REPRESENTATIVE		

DRAWING NO.

JOB No.	NO.	REV
TC 1305	03	A

T.R.Freeman
Kershaw Group
Beadle Trading Estate
Ditton Walk
Cambridge
CB5 8PD.
Telephone: 01223 715810
Fax: 01223 210507